Eko Architektura

Dom 44 m² mieszkalny, modułowy, całoroczny RYTEL V2_A1
11,1 x 5,8 m, DOM MIESZKALNY W STANIE PODSTAWOWYM_ WT 2021, System ociepleń THERMO + stolarka 3 szybowe PVC + trzykrotne malowana elewacja + dostawa i montaż zestawu

Produkt #V2_A1_11,1x5,8_DOMMIESZKALNYWSTANIEPODSTAWOWYM_WT2021_Systemocie

135660.00 zł

~~138020.00 zł~~ / Zaoszczędzisz : 2360.00 zł

Najniższa cena w ciągu ostatnich 30 dni **138020.00 zł**

Cena obowiązuje przez 15 dni

https://domkiekoarchitektura.pl/dom-44-m2-mieszkalny-modulowy-caloroczny-rytel-v2-a1

Tel.: +48 856 723 031
Kontakt mailowy: sklep@domyekoarchitektura.pl
www.domkiekoarchitektura.pl

Opis WARTOŚĆ
Grubość ścian 218 mm
Wymiary ścian (szerokość x długość) 5,8 x 11,12 m
Wysokość ścian 3000 mm
Wysokość do kalenicy 4427 mm
Powierzchnia podłogi 43,4 m² + 12,9 m² taras
Powierzchnia dachu 71,5 m²
Kąt nachylenia dachu 25 ° odpowiada 47 %
Obliczone obciążenie konstrukcji dachu 250 kg/m²
Okna PVC / stronę otwarcia sprawdź według rysunków projektu
Drzwi PVC / stronę otwarcia sprawdź według rysunków projektu
Zastosowane szkło Trzyszybowe
Wypust dachowy Sprawdź według rysunków projektu
Powierzchnia zewnętrzna (ściany) 105 m²
Powierzchnia wewnętrzna (ściany) 145 m²
Poziom wilgotności drewna ~ 18 %
Wymiary i waga opakowania
H 1160 x B 1200 x L 5000 mm = 1300 kg x 16 szt.

Ostateczny, szczegółowy skład zestawu produktu jest uzależniony od opcji wybranych przez Klienta w konfiguratorze. W związku z tym prezentowany opis ma charakter poglądowy i może różnić się od finalnej specyfikacji zamówienia.

3D WIZUALIZACJA

All interior area	43.5 m2	Profile	S100_A1		Project	V2_A1_THERMO_11.1x5.8_S100	Scale
All roof area	71.5 m2	All terrace	12.9 m2	6/25/2024 1:04:49 PM	Drawing name	3D VISUALIZATION	

3D WIZUALIZACJA

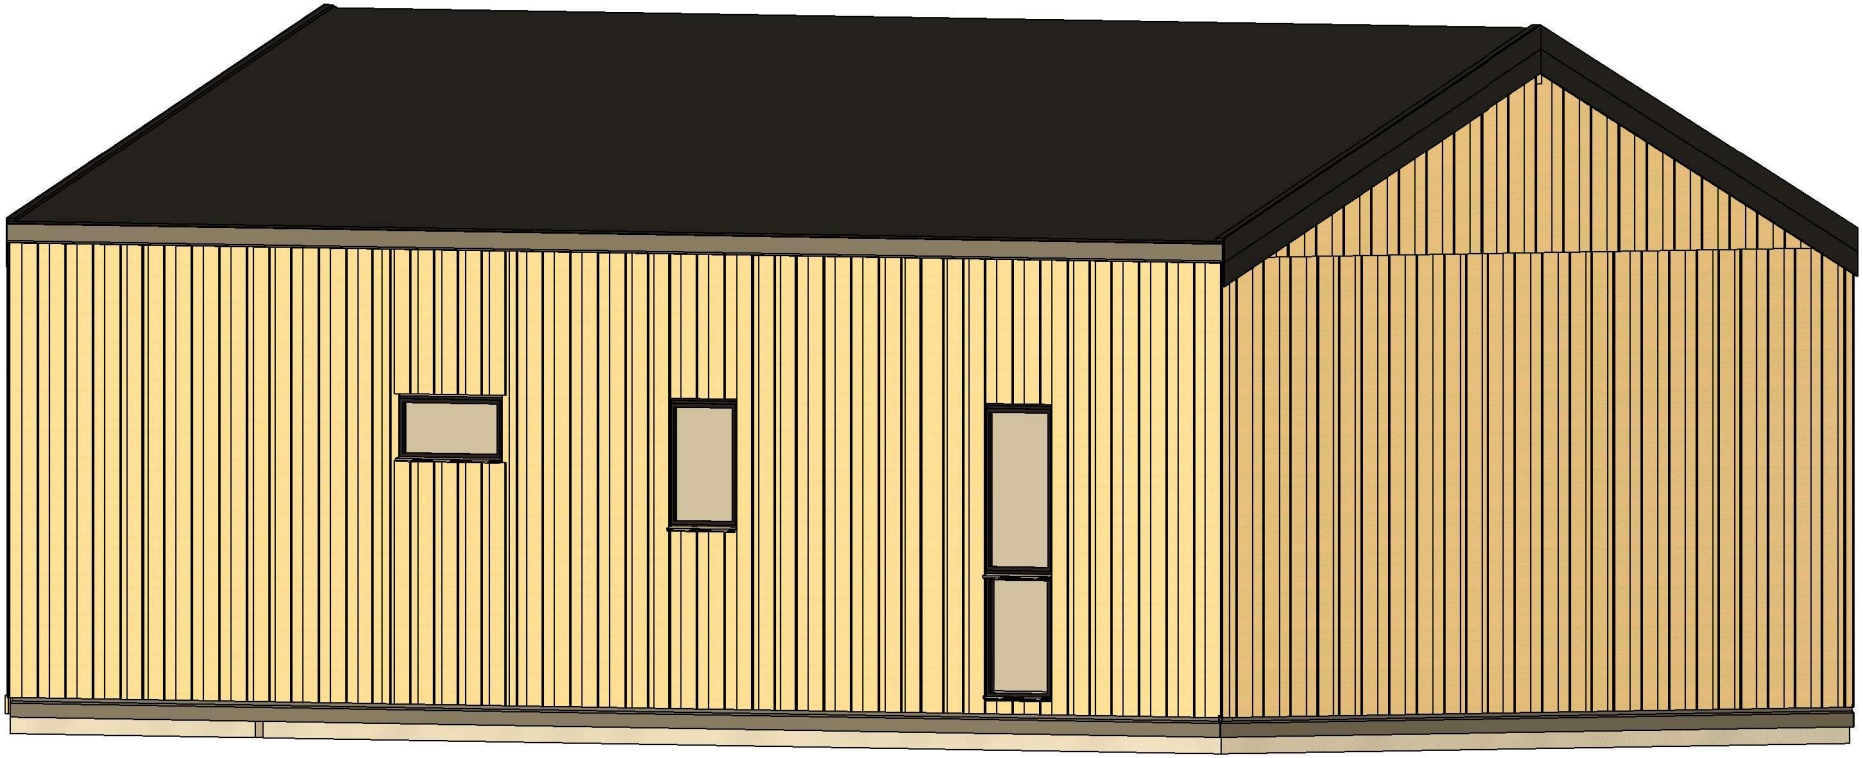

All interior area	43.5 m2	Profile	S100_A1		Project	V2_A1_THERMO_11.1x5.8_S100	Scale
All roof area	71.5 m2	All terrace	12.9 m2	6/25/2024 1:04:52 PM	Drawing name	3D VISUALIZATION	

RZUT PLANU

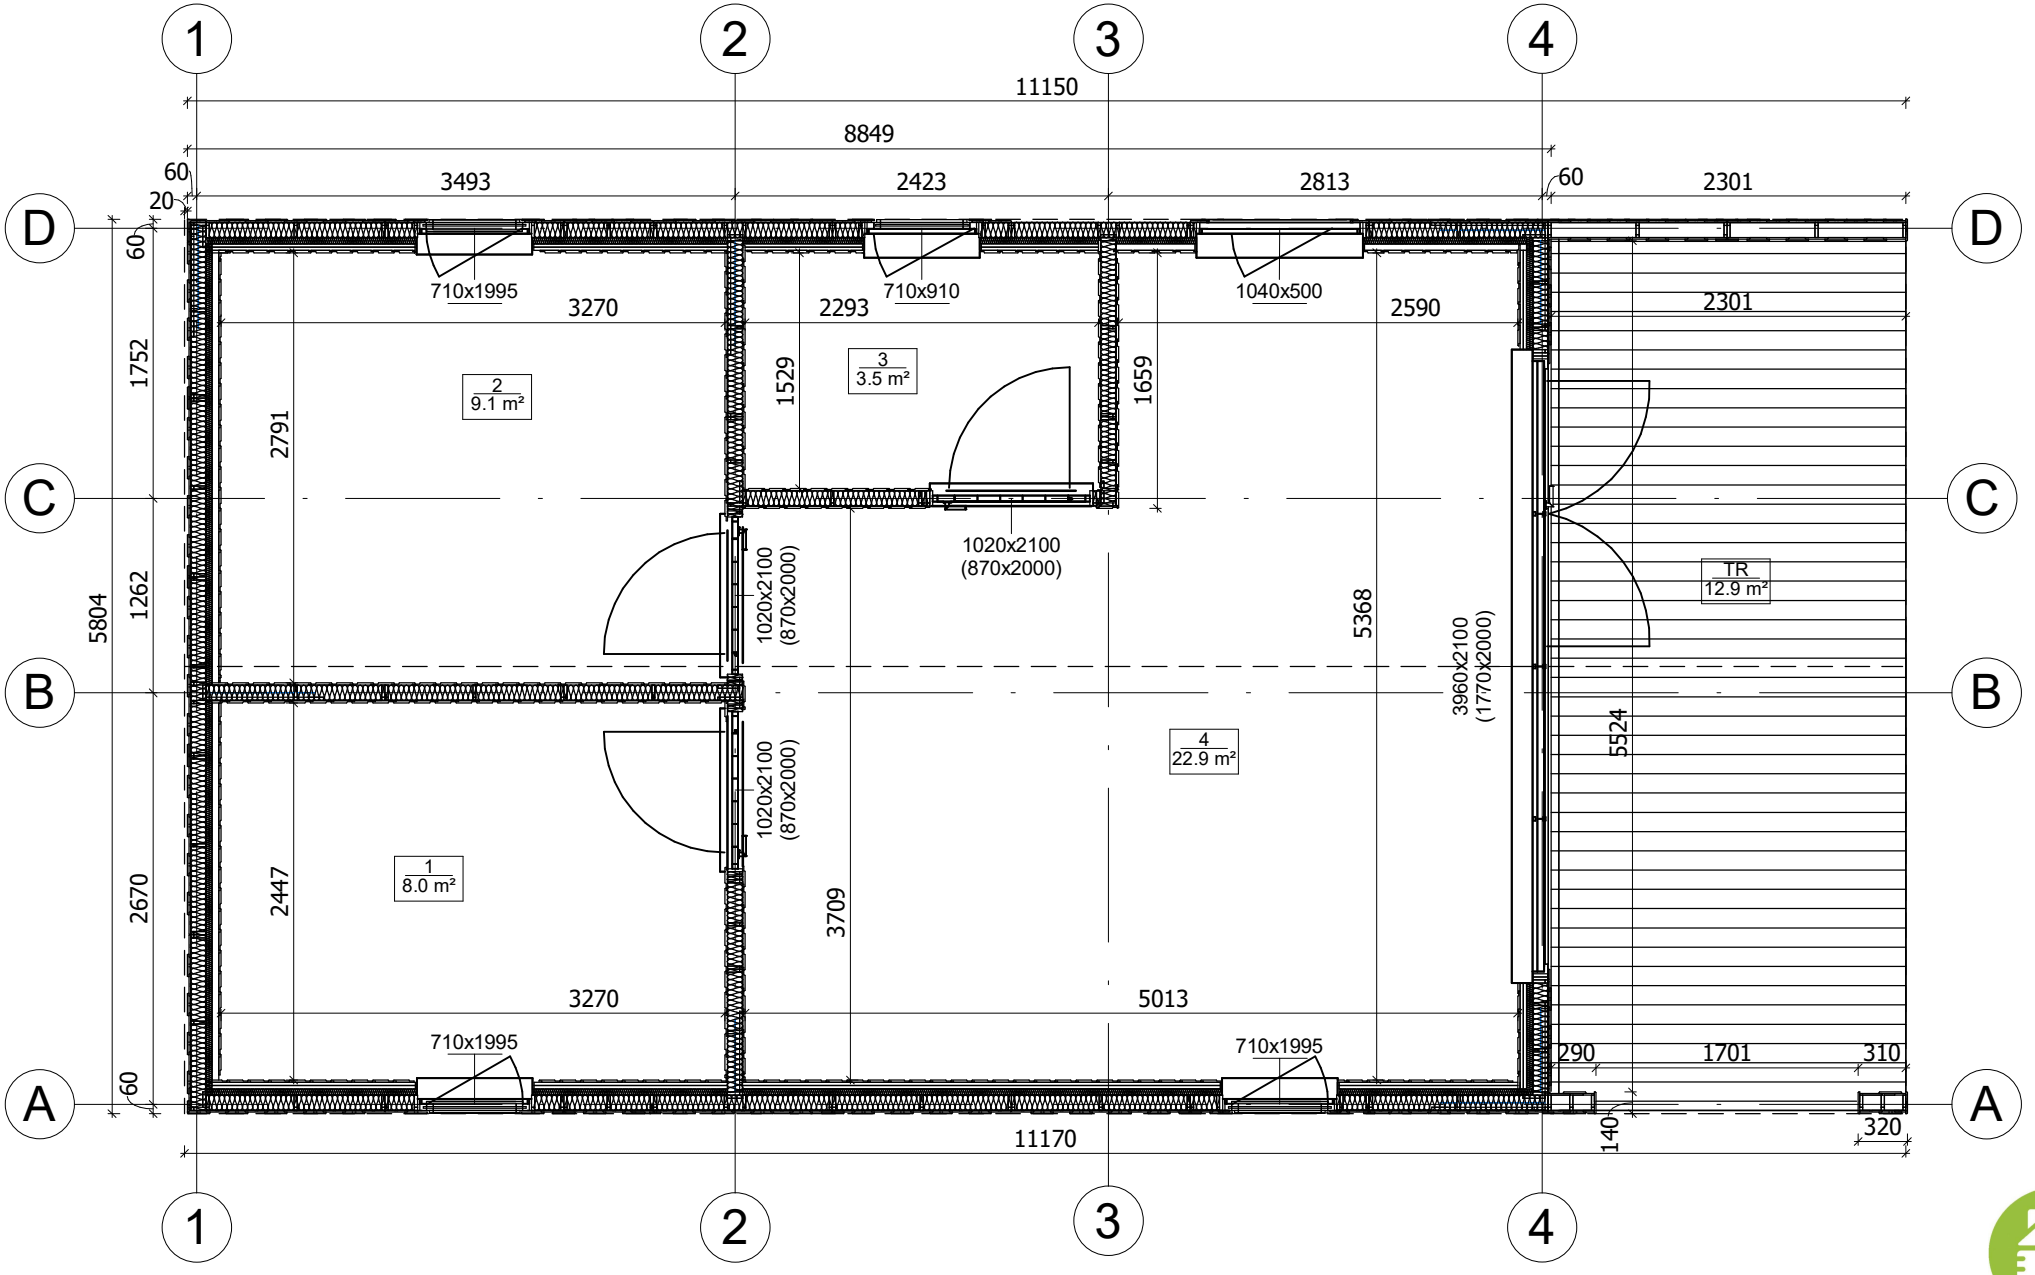

All interior area	43.5 m2	Profile	S100_A1		Project	V2_A1_THERMO_11.1x5.8_S100	Scale
All roof area	71.5 m2	All terrace	12.9 m2	4/8/2024 8:52:27 AM	Drawing name	1 FLOOR PLAN	1 : 50

ELEWACJA

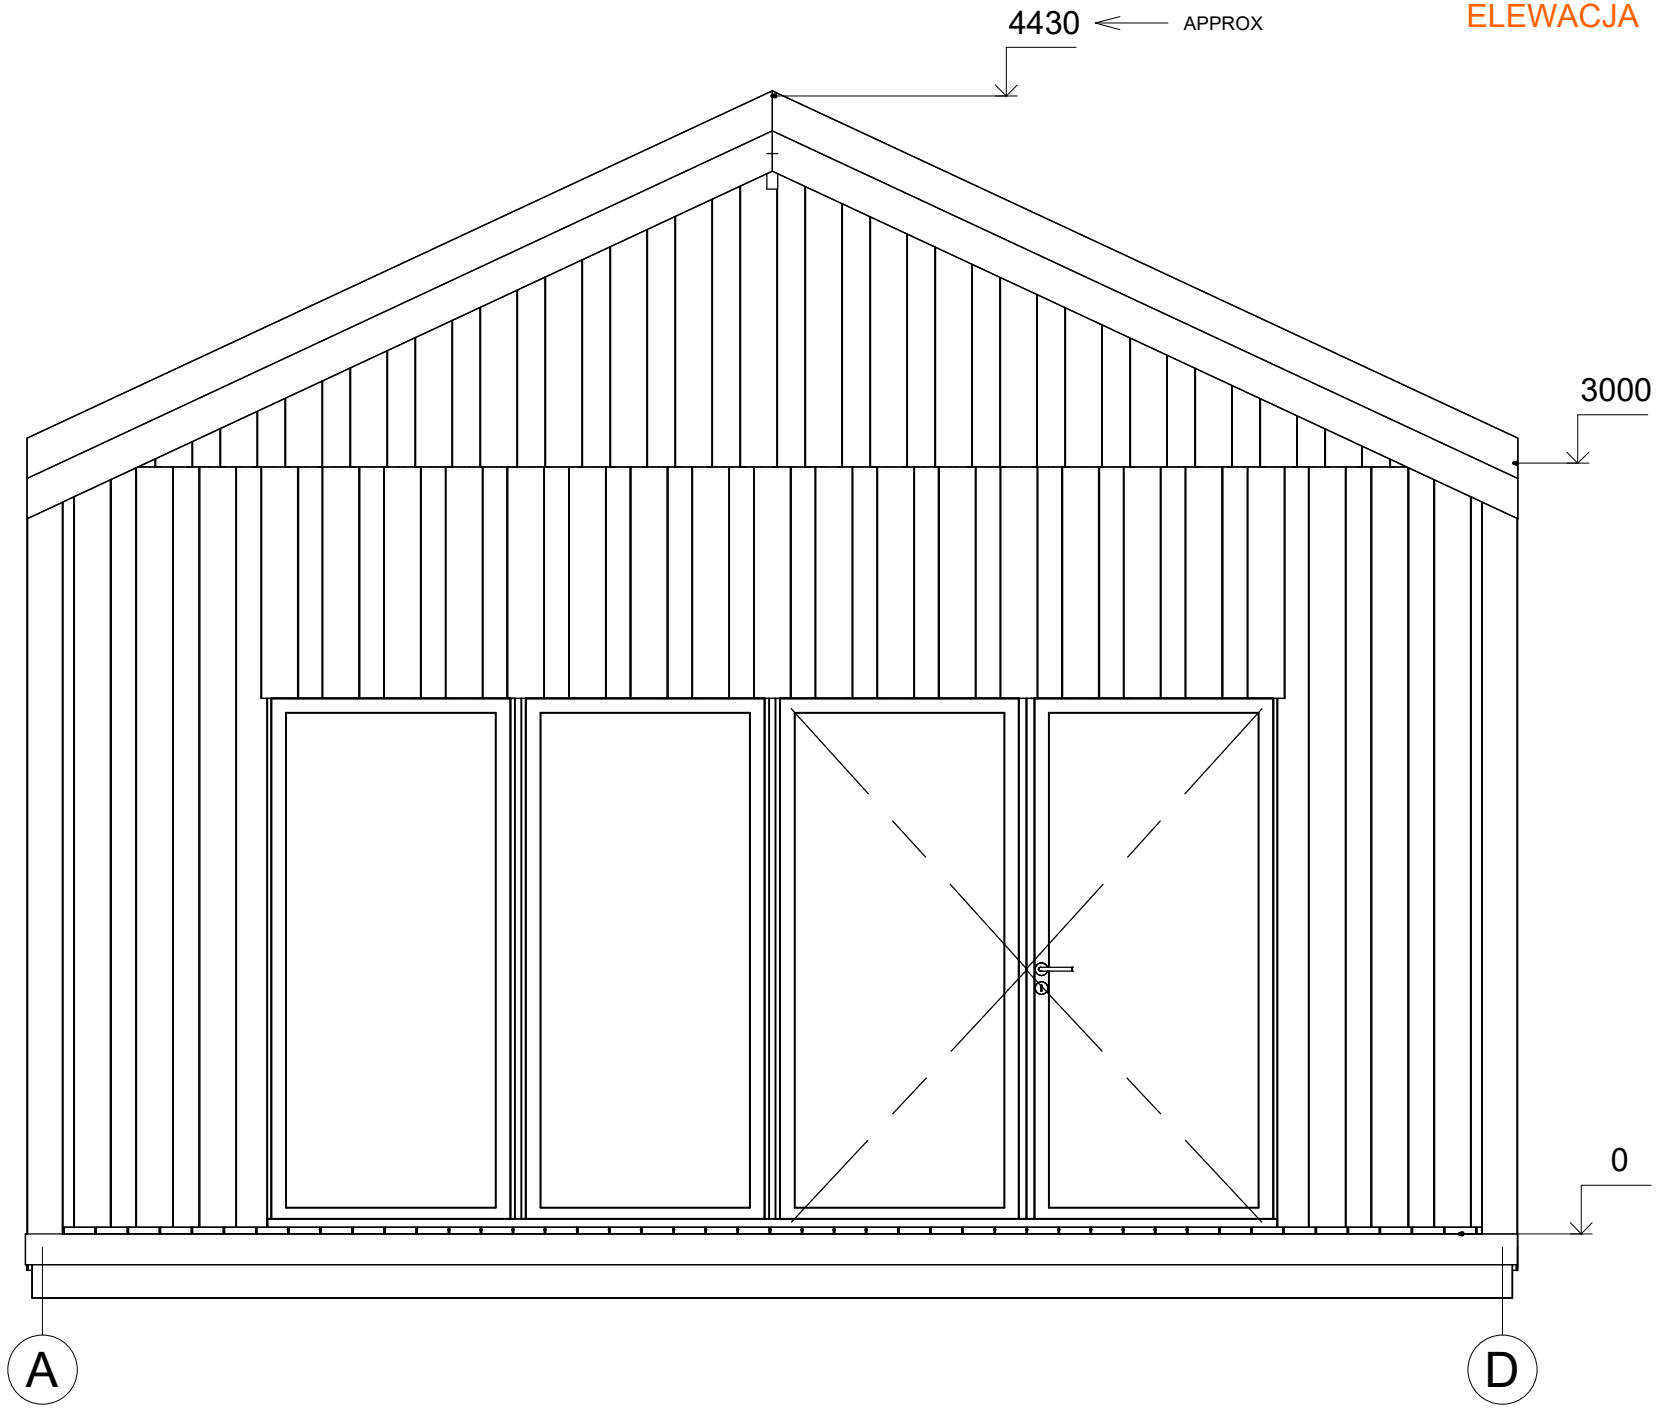

All interior area	43.5 m2	Profile	S100_A1		Project	V2_A1_THERMO_11.1x5.8_S100	Scale
All roof area	71.5 m2	All terrace	12.9 m2	6/25/2024 2:24:15 PM	Drawing name	FACADE AD	1 : 30

ELEWACJA

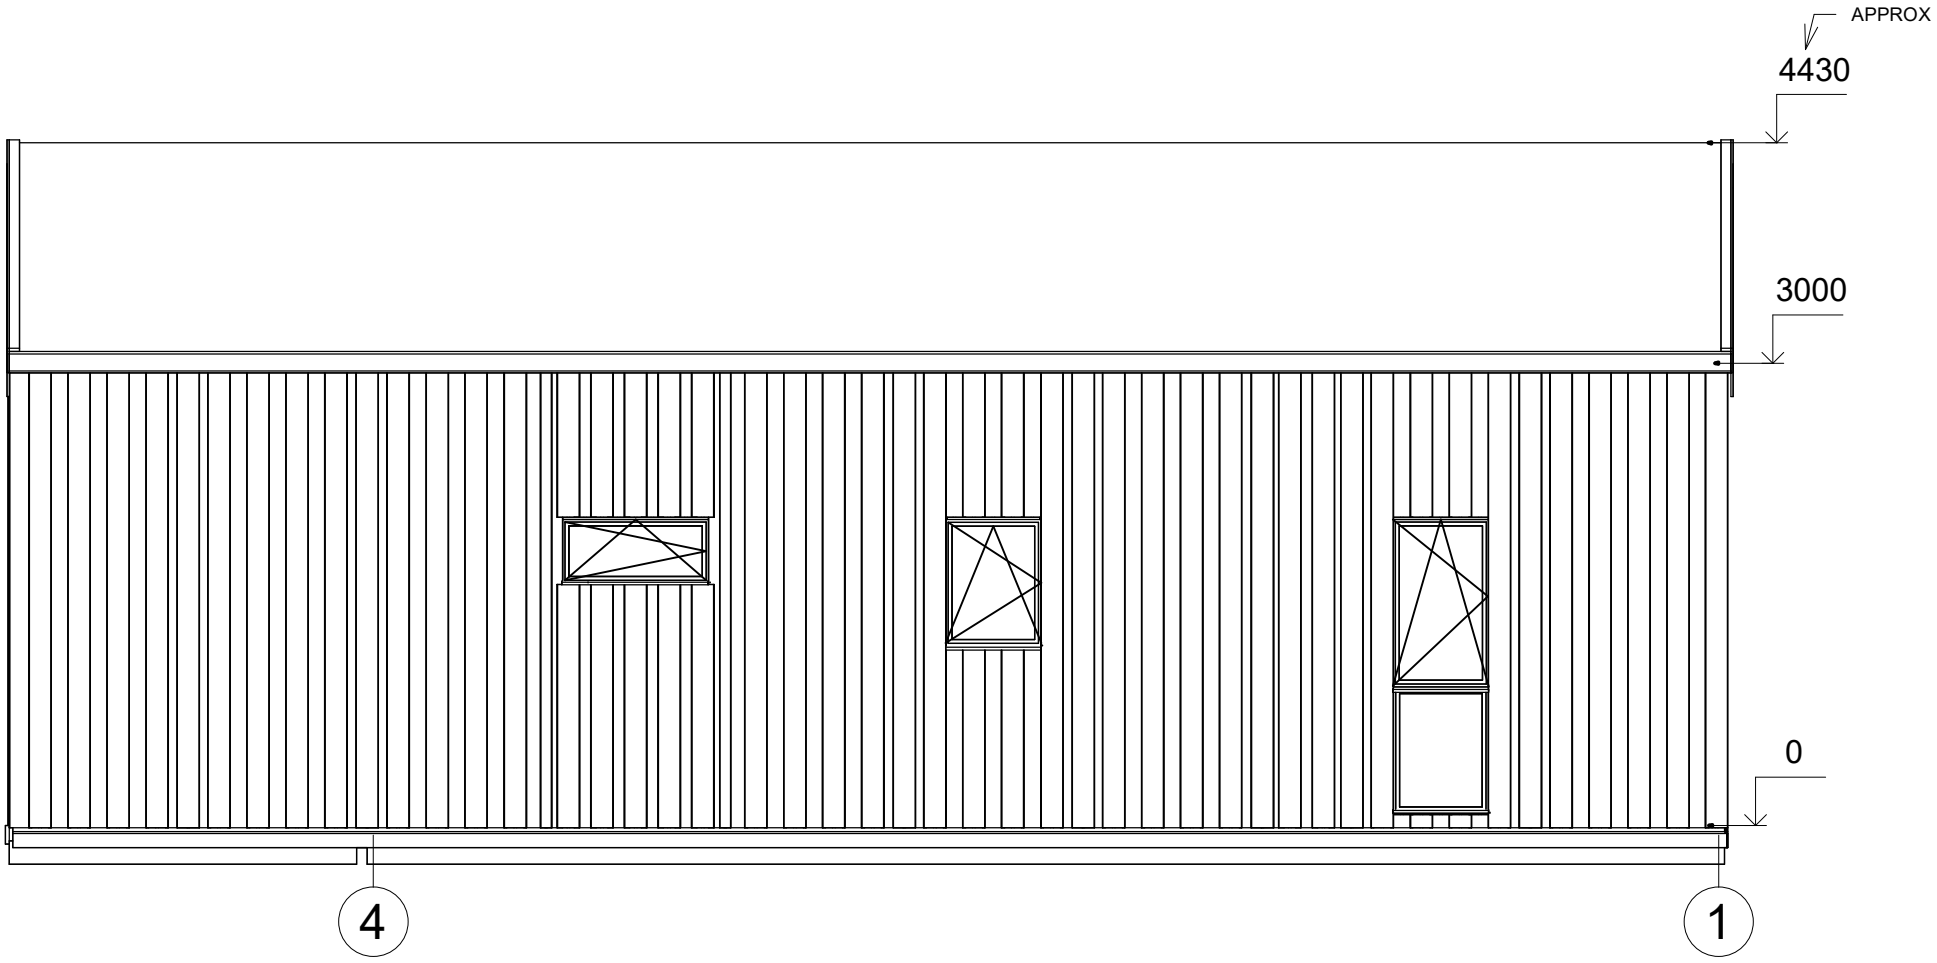

All interior area	43.5 m2	Profile	S100_A1		Project	V2_A1_THERMO_11.1x5.8_S100	Scale
All roof area	71.5 m2	All terrace	12.9 m2	6/25/2024 2:24:16 PM	Drawing name	FACADE 41	1 : 50

ELEWACJA

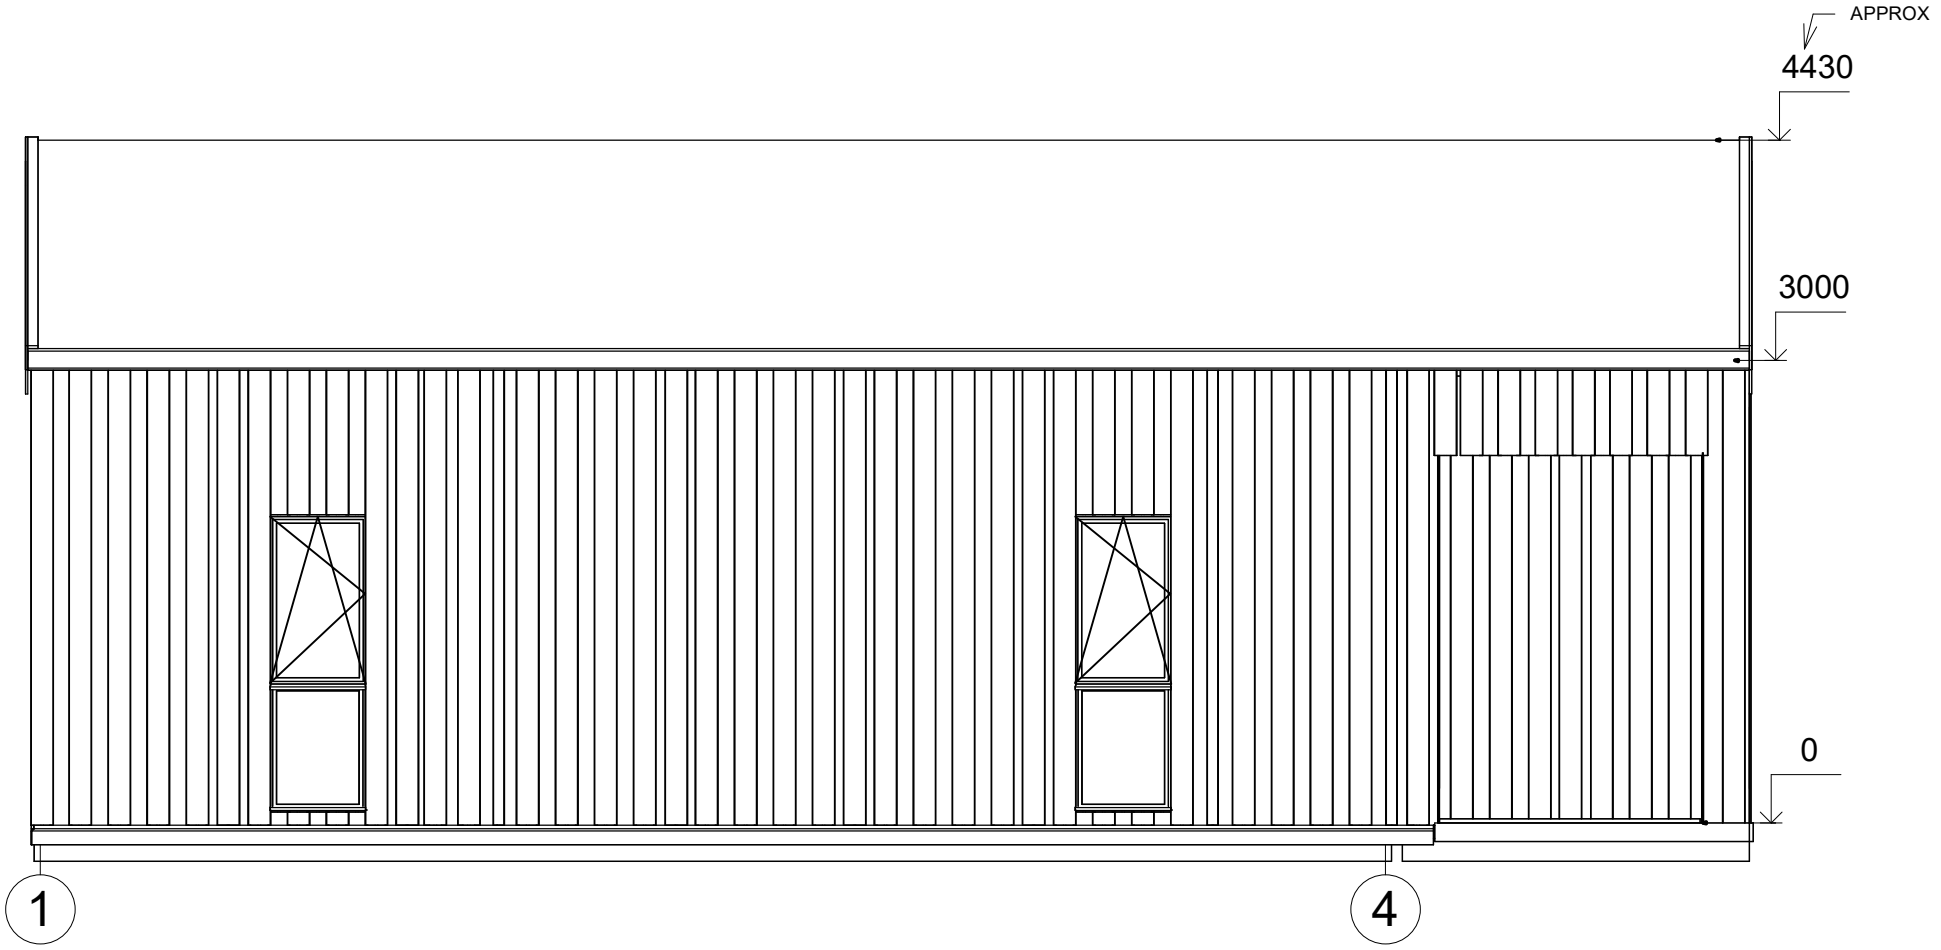

All interior area	43.5 m2	Profile	S100_A1		Project	V2_A1_THERMO_11.1x5.8_S100	Scale
All roof area	71.5 m2	All terrace	12.9 m2	6/25/2024 2:24:17 PM	Drawing name	FACADE 14	1 : 50

ELEWACJA

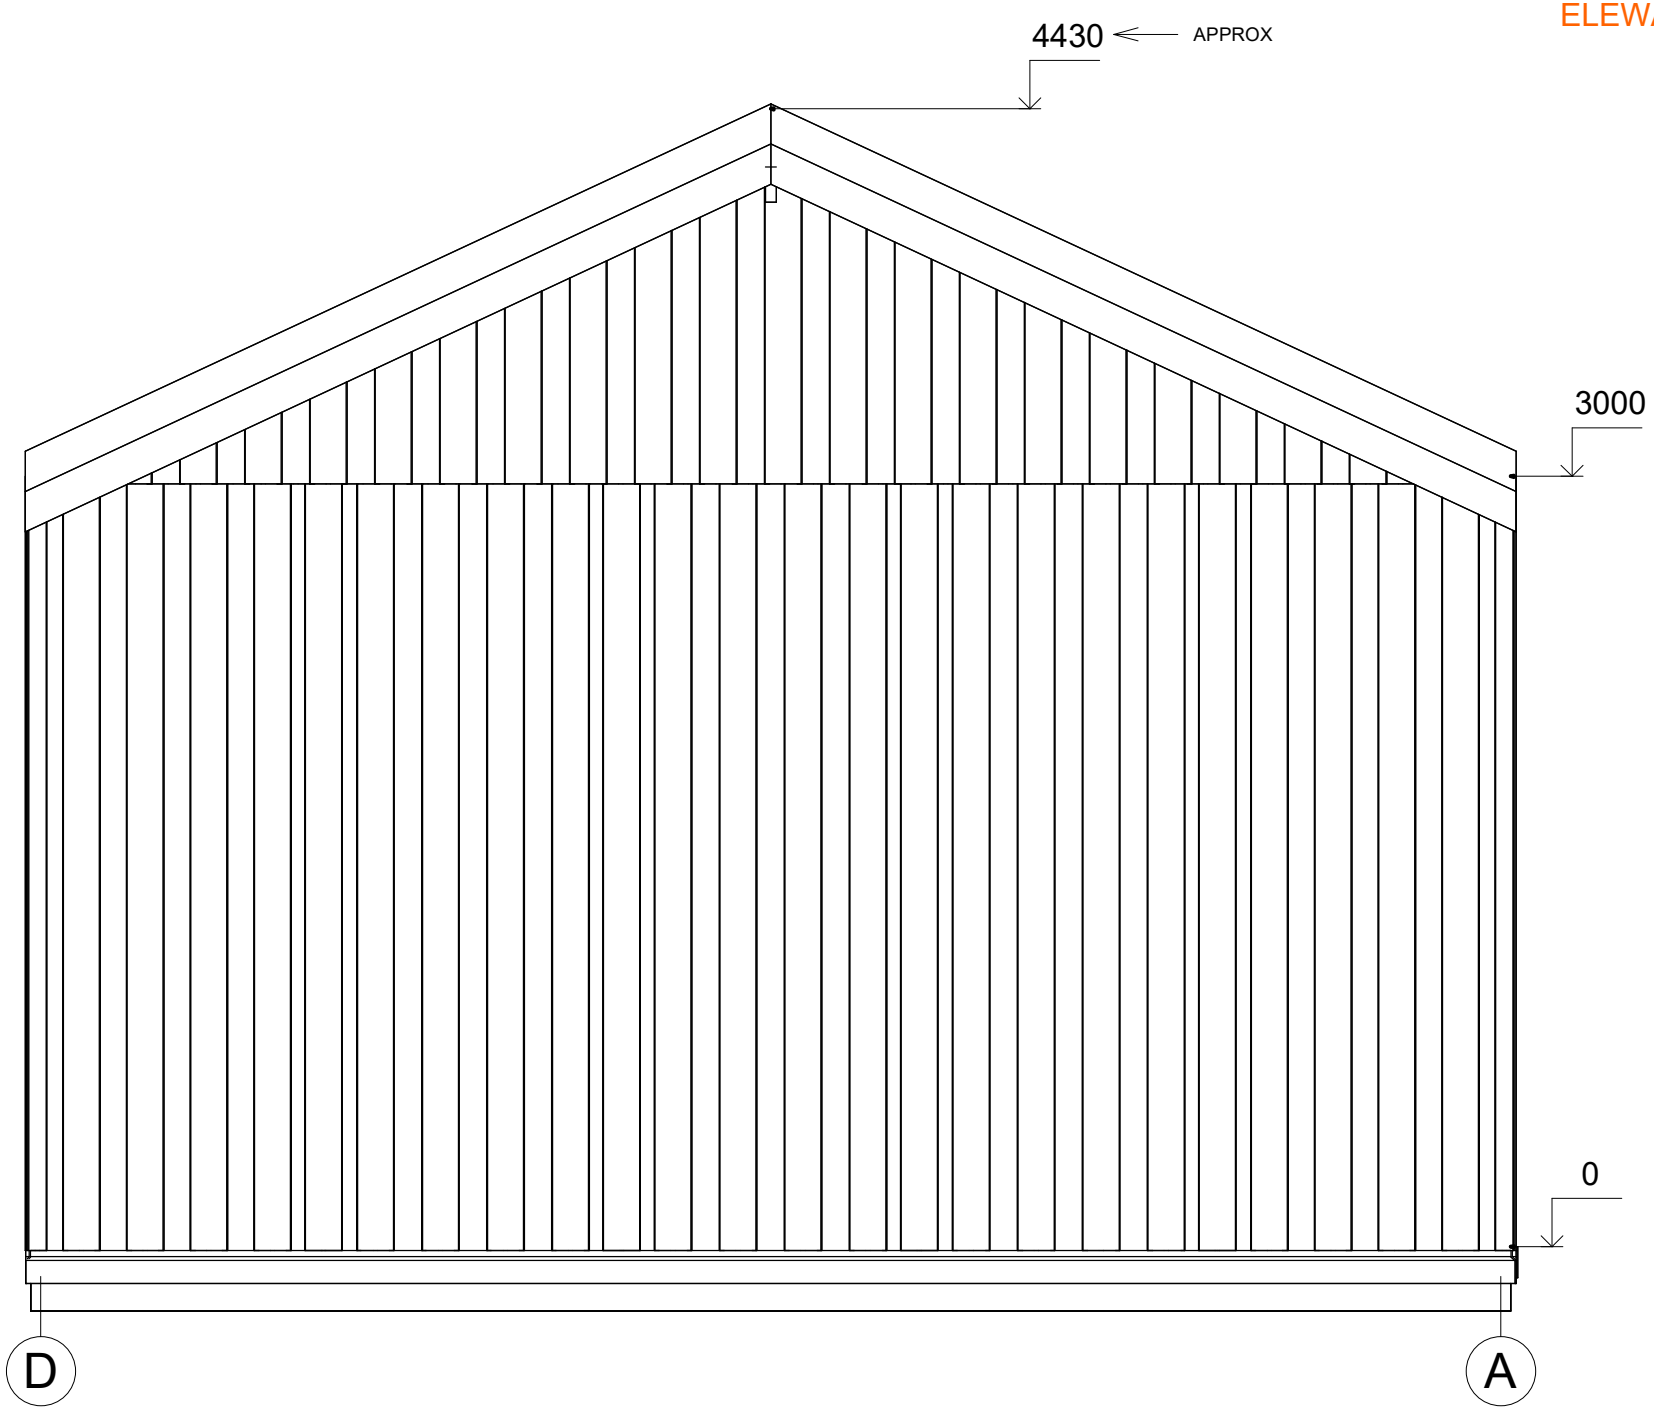

All interior area	43.5 m2	Profile	S100_A1		Project	V2_A1_THERMO_11.1x5.8_S100	Scale
All roof area	71.5 m2	All terrace	12.9 m2	6/25/2024 2:24:17 PM	Drawing name	FACADE DA	1 : 30

PRZEKROJ

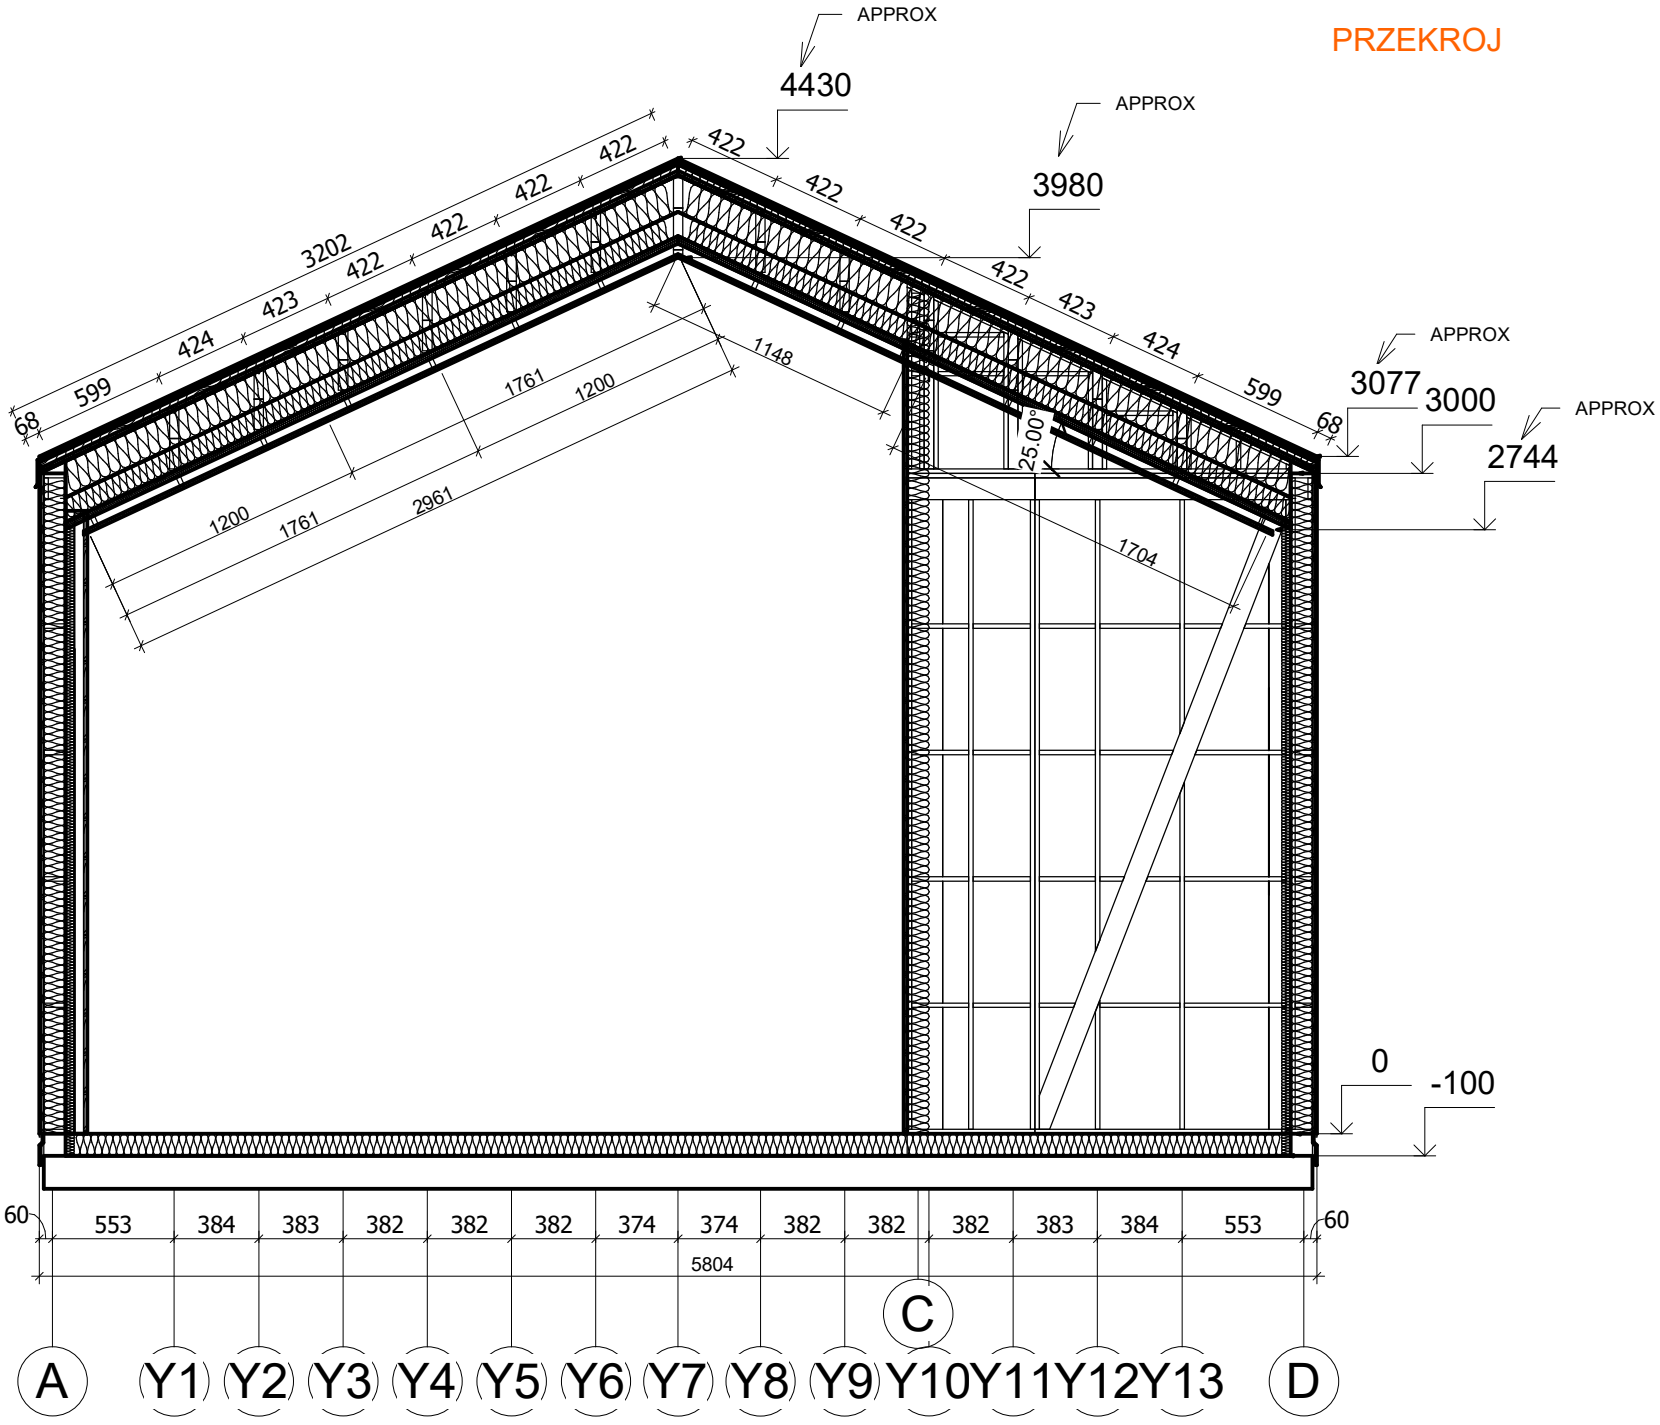

All interior area	43.5 m2	Profile	S100_A1	Project	V2_A1_THERMO_11.1x5.8_S100
All roof area	71.5 m2	All terrace	12.9 m2	6/27/2024 3:20:24 PM	Drawing name VERTICAL SECTION 3-AD

Scale 1 : 35